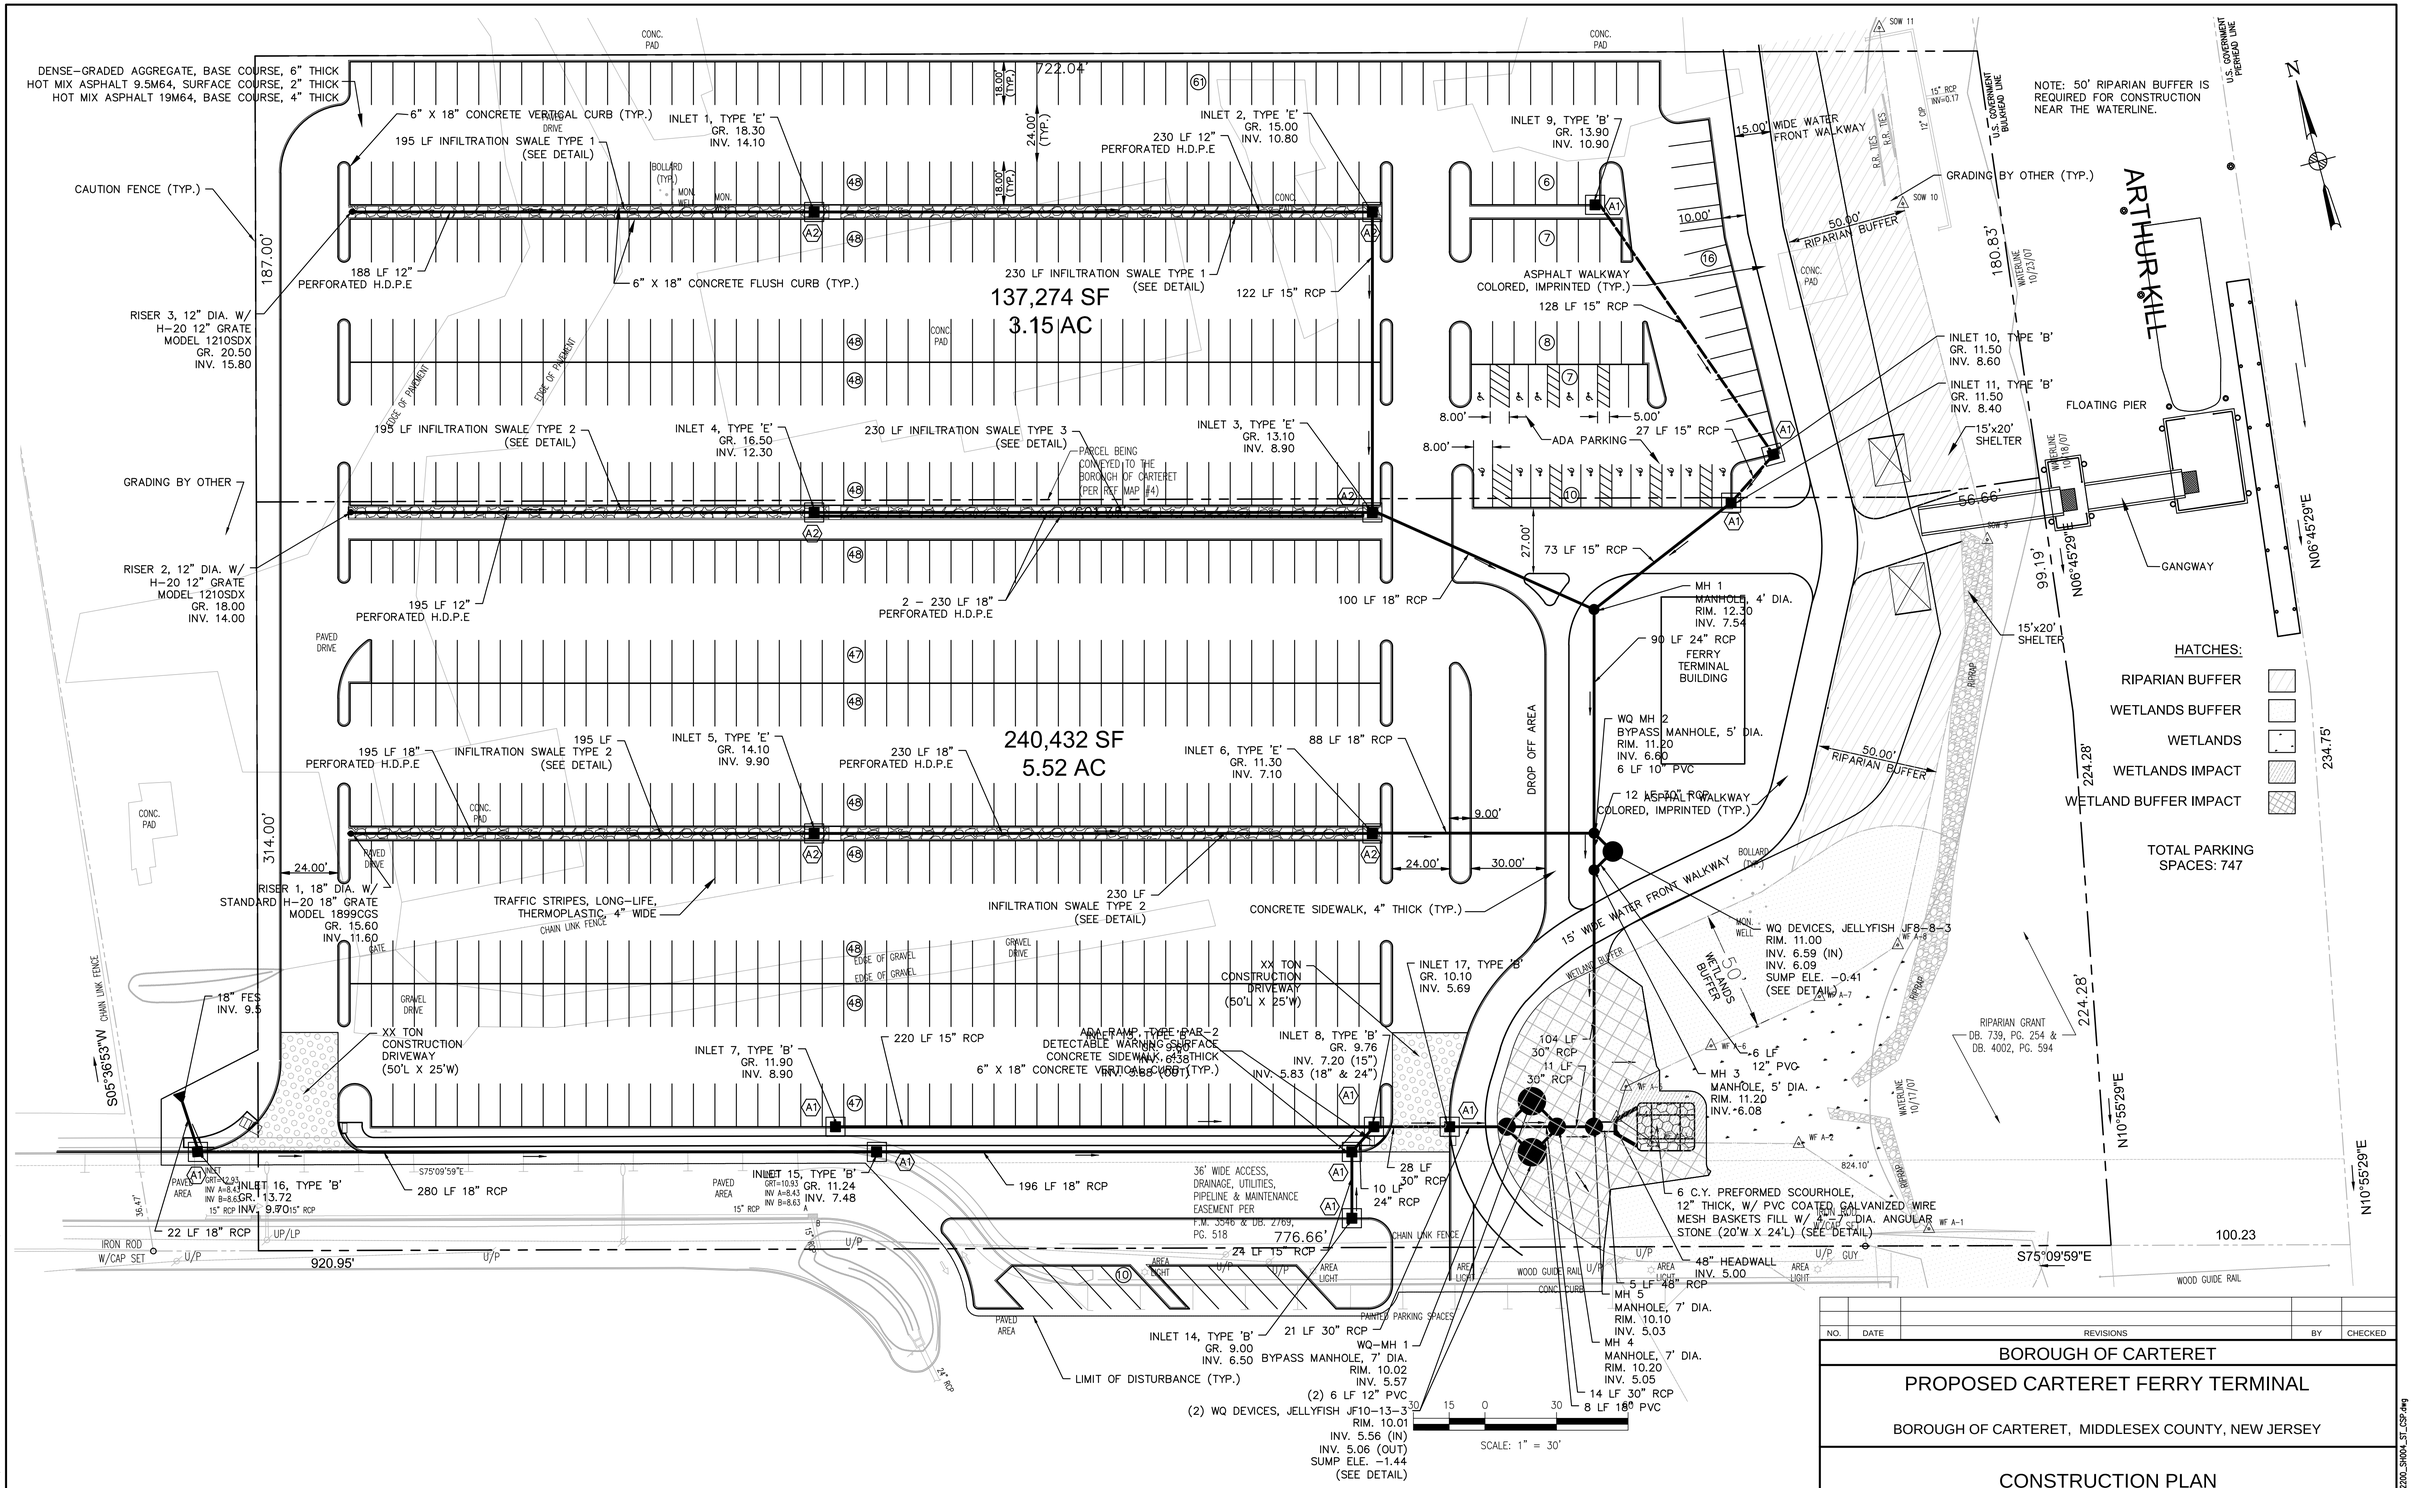

NO.	DATE	REVISIONS	BY	CHECKED

BOROUGH OF CARTERET

PROPOSED CARTERET FERRY TERMINAL

BOROUGH OF CARTERET, MIDDLESEX COUNTY, NEW JERSEY

CONSTRUCTION PLAN

RONALD F. MIESZKOWSKI, P.E.
LICENSED PROFESSIONAL LAND SURVEYOR
STATE OF NEW JERSEY LICENSE No. GE26635
DATE

T&M ASSOCIATES
11 TINDALL ROAD
MIDDLETOWN, NJ 07748
TEL 732-671-6400
FAX 732-671-7365
NEW JERSEY BOARD OF PROFESSIONAL ENGINEERS AND LAND SURVEYORS CERTIFICATE OF AUTHORIZATION 24GA27987500

DONALD J. NORBUT, P.E.
LICENSED PROFESSIONAL ENGINEER
STATE OF NEW JERSEY LICENSE No. GE34412
DATE

DESIGNED BY	DRAWN BY	CHECKED BY
WSC	WSC	

PROJECT NO.	CADD FILE	FIELD BK. #
CART-02200	CART02200_SH004_ST_CSP.dwg	

DRAWING CP-1
SHEET 4 OF X

FILE NAME: H:\Cart\02200\Plans\CART02200_SH004_ST_CSP.dwg
PLOT DATE: Feb 12, 2013 - 3:50pm

COPYRIGHT 2013. T&M ASSOCIATES. ALL RIGHTS RESERVED
THE COPYING OR REUSE OF THIS DOCUMENT, OR PORTIONS THEREOF, FOR OTHER THAN THE ORIGINAL PROJECT OR THE PURPOSE ORIGINALLY INTENDED, WITHOUT THE WRITTEN PERMISSION OF T&M ASSOCIATES, IS PROHIBITED.